
ST. CLARE

STUDLEY PARK. KEW

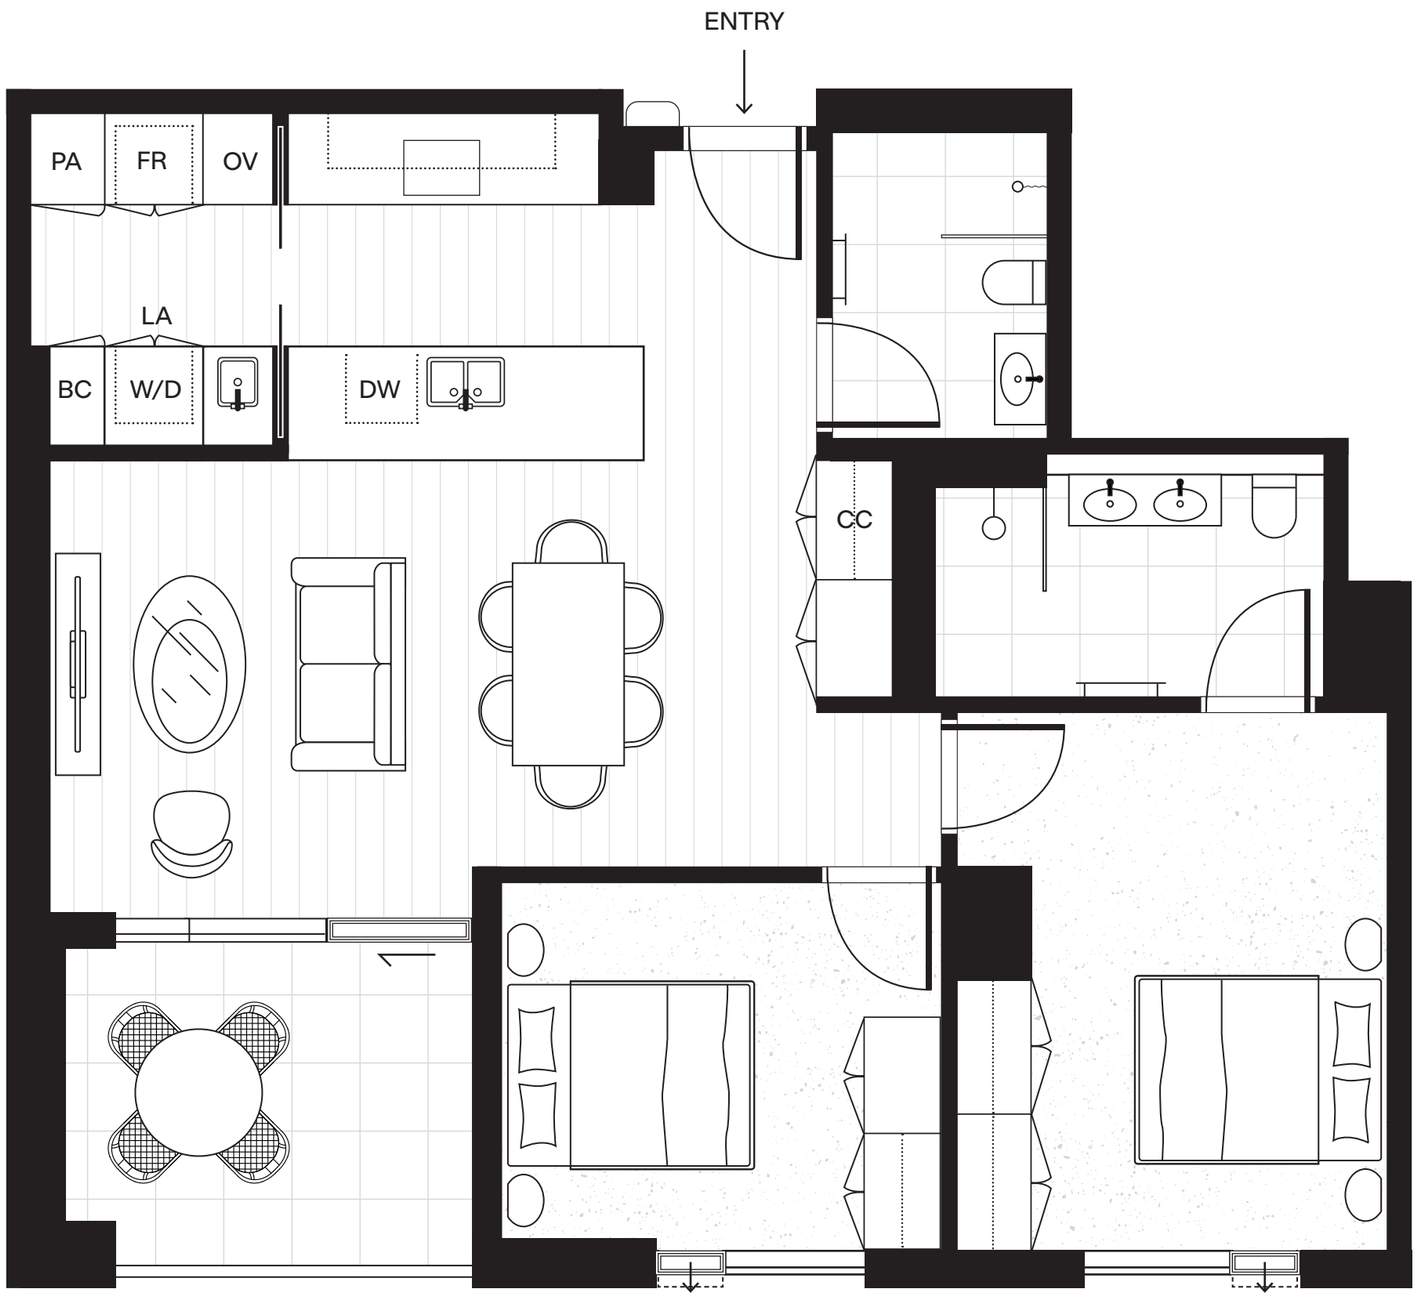

Residence Number: 46

Elm Building
Level Two

2

2

1

Internal	97m²
Balcony (Approx. usable area 9m²)	11m²
Total	**108m²**


Legend

Broom cupboard	BC
Pantry	PA
Cloak cupboard	CC
Dishwasher	DW
Fridge	FR
Laundry	LA
Stacked washer/Dryer	W/D
Wall oven/Microwave	OV

N

SCALE 1 : 50

0 1m 2m 3m

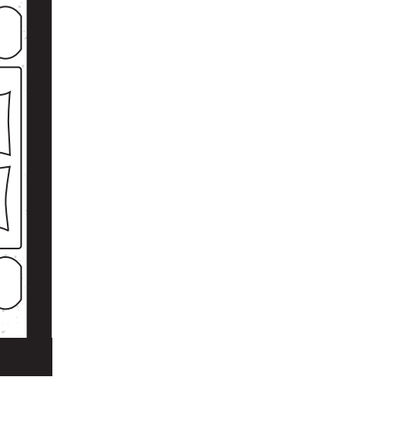

DISCLAIMER: This floor plan has been created prior to construction and is subject to change. All information (including all measurements and layout) provided is indicative only and may change during construction and fit out. Furniture and accessories are not included. This plan is measured according to the PCA (Property Council of Australia) Method of Measurement, used as standard in Australia. A copy is available on request. File prepared November 2024.

2B04